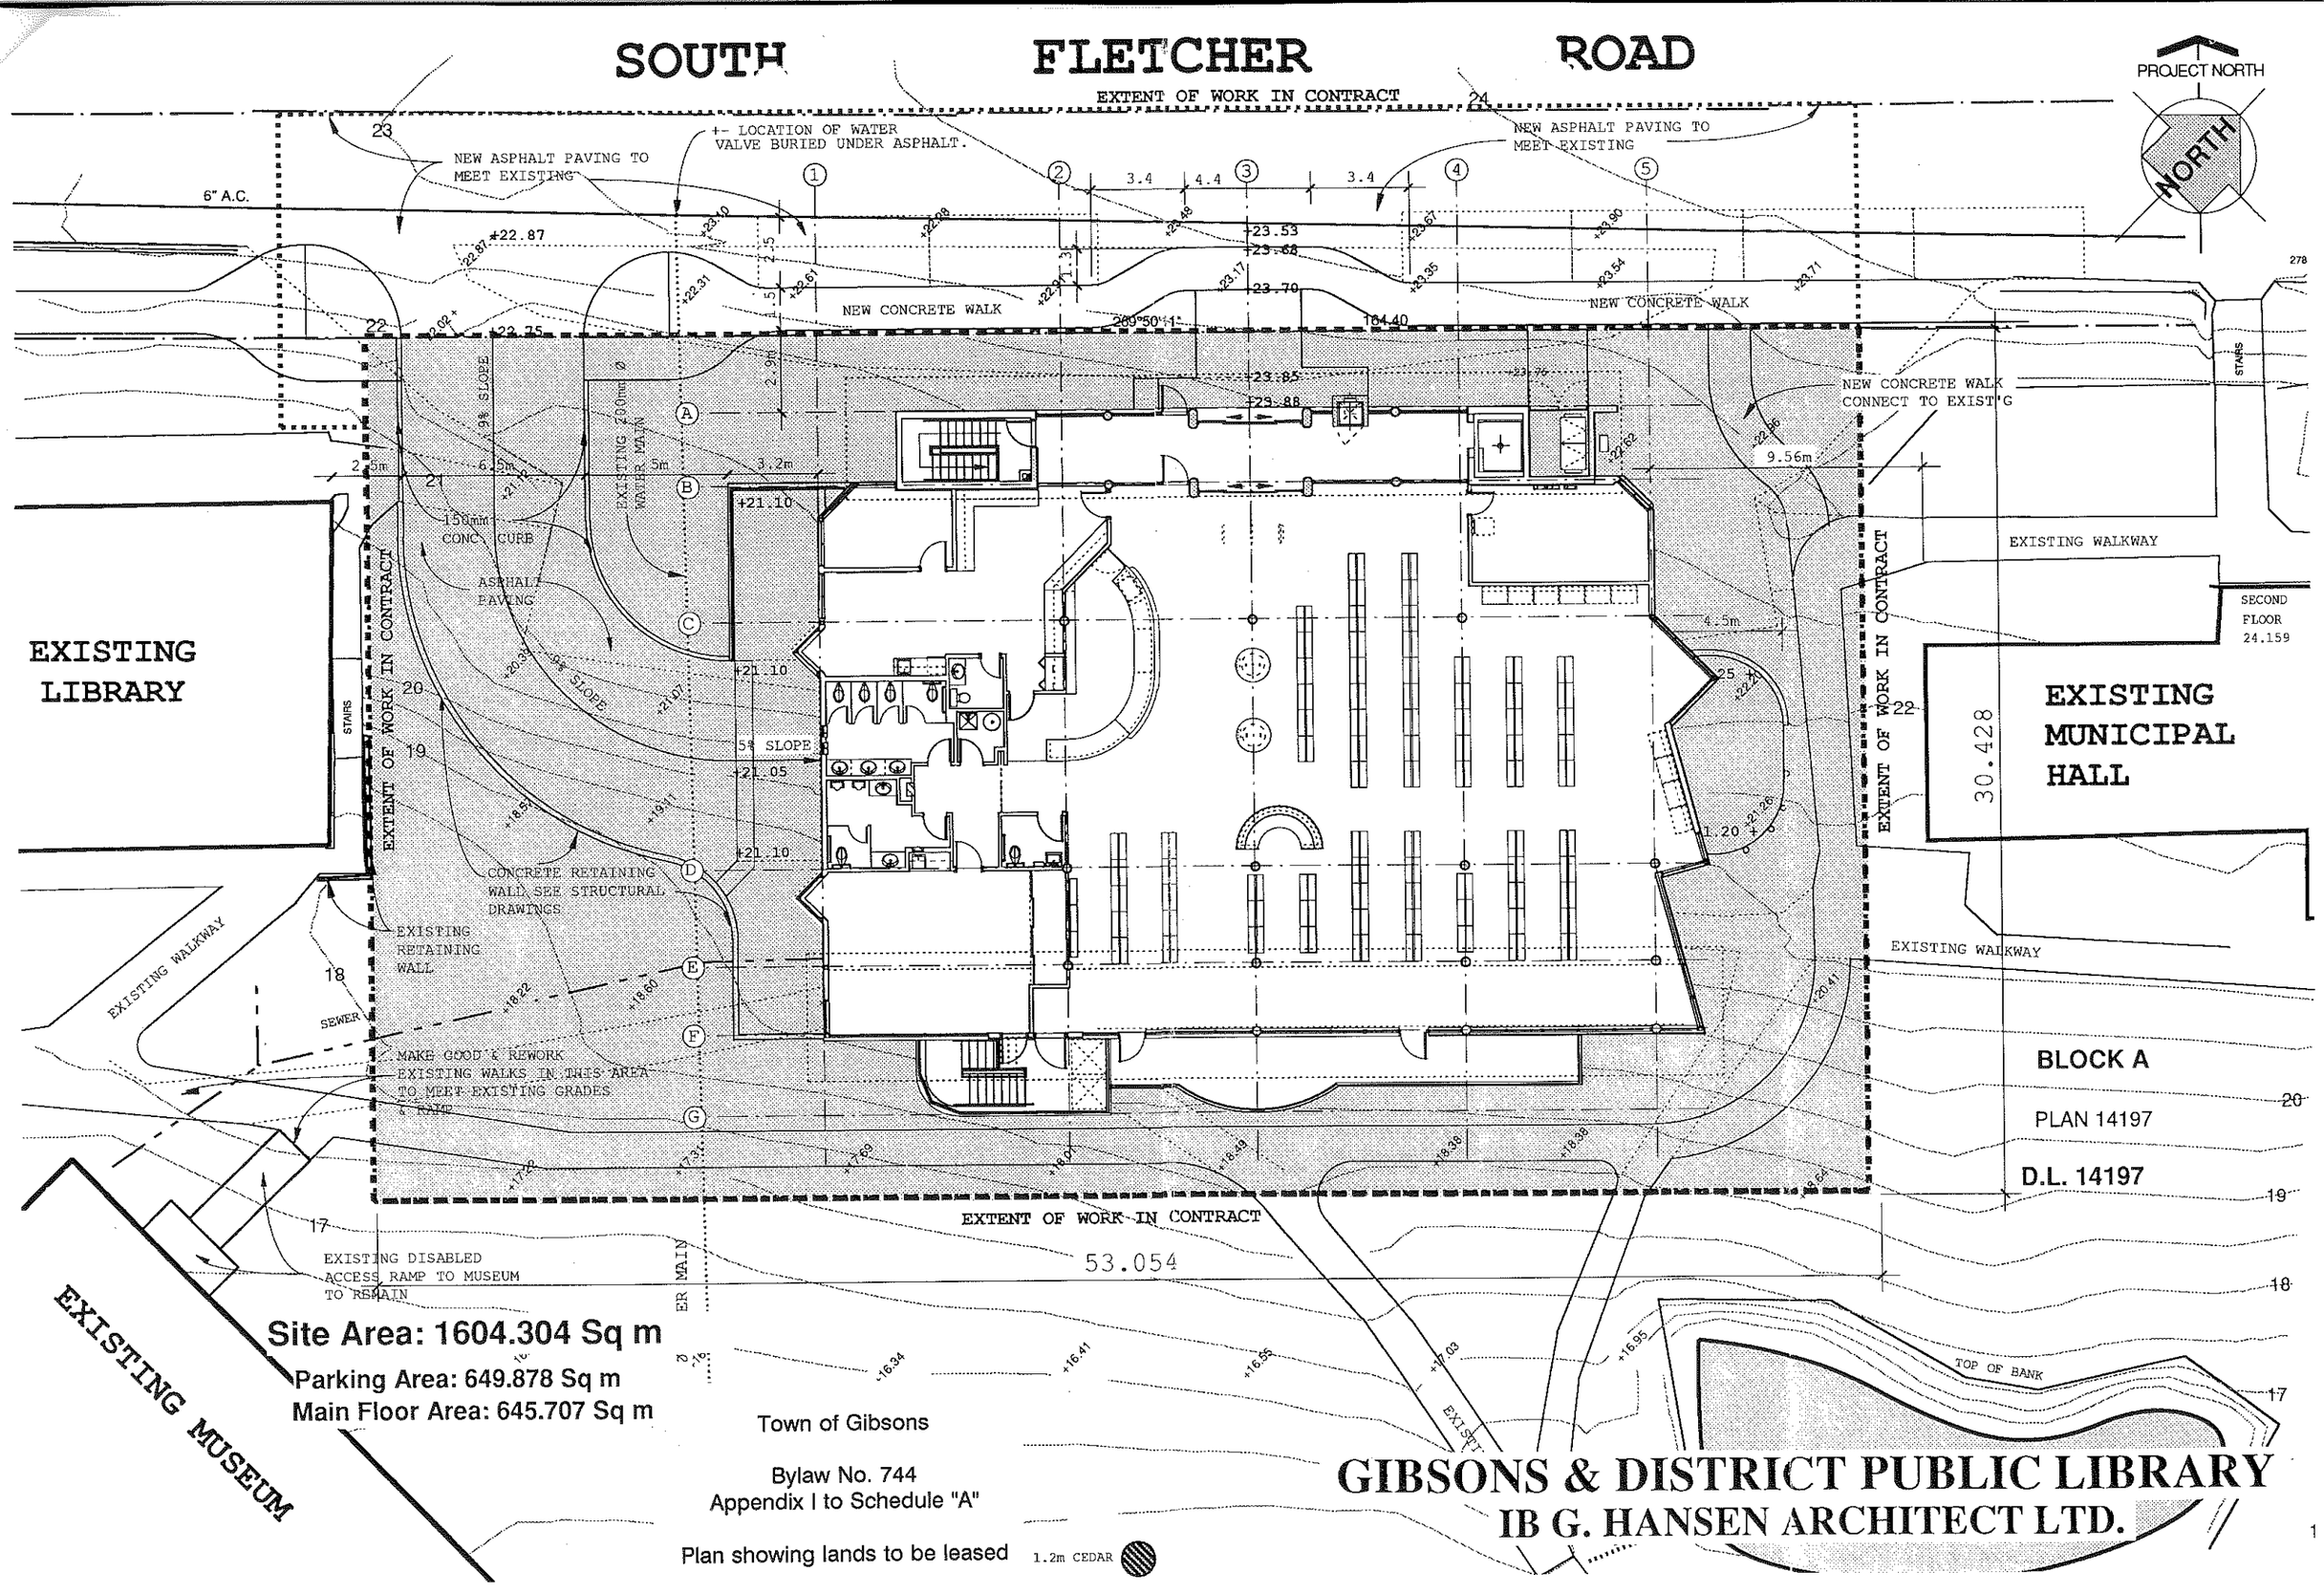
SOUTH FLETCHER ROAD
PROJECT NORTH
NORTH
EXTENT OF WORK IN CONTRACT
NEW ASPHALT PAVING TO MEET EXISTING
+- LOCATION OF WATER VALVE BURIED UNDER ASPHALT.
6" A.C.
NEW CONCRETE WALK
NEW CONCRETE WALK CONNECT TO EXIST'G
EXISTING WALKWAY
SECOND FLOOR 24.159
EXISTING LIBRARY
EXISTING MUNICIPAL HALL
30.428
EXISTING WALKWAY
EXISTING WALKWAY
150mm CONC. CURB
ASPHALT PAVING
EXISTING 200mm Ø WATER MAIN
9% SLOPE
5% SLOPE
CONCRETE RETAINING WALL SEE STRUCTURAL DRAWINGS
EXISTING RETAINING WALL
SEWER
MAKE GOOD & REWORK EXISTING WALKS IN THIS AREA TO MEET EXISTING GRADES & RAMP
EXISTING DISABLED ACCESS RAMP TO MUSEUM TO REMAIN
53.054
TOP OF BANK
EXISTING MUSEUM
BLOCK A
PLAN 14197
D.L. 14197
Site Area: 1604.304 Sq m
Parking Area: 649.878 Sq m
Main Floor Area: 645.707 Sq m
Town of Gibsons
Bylaw No. 744
Appendix I to Schedule "A"
Plan showing lands to be leased
1.2m CEDAR
GIBSONS & DISTRICT PUBLIC LIBRARY
IB G. HANSEN ARCHITECT LTD.